10/10/2013	10:33:56 AM	Plot file	g:\SUE\Training\AUPI Sample Plans\72131OUT05.dgn(ON=24.45-49.60-62))	COUNTY	PROJECT NUMBER	SHEET NO.	TOTAL SHEETS
USER:jbirnkammer		C:\GDOT\GDOTROAD\tables\Gplotborder-color-half.tbl		COBB	STP-114-1(72)		

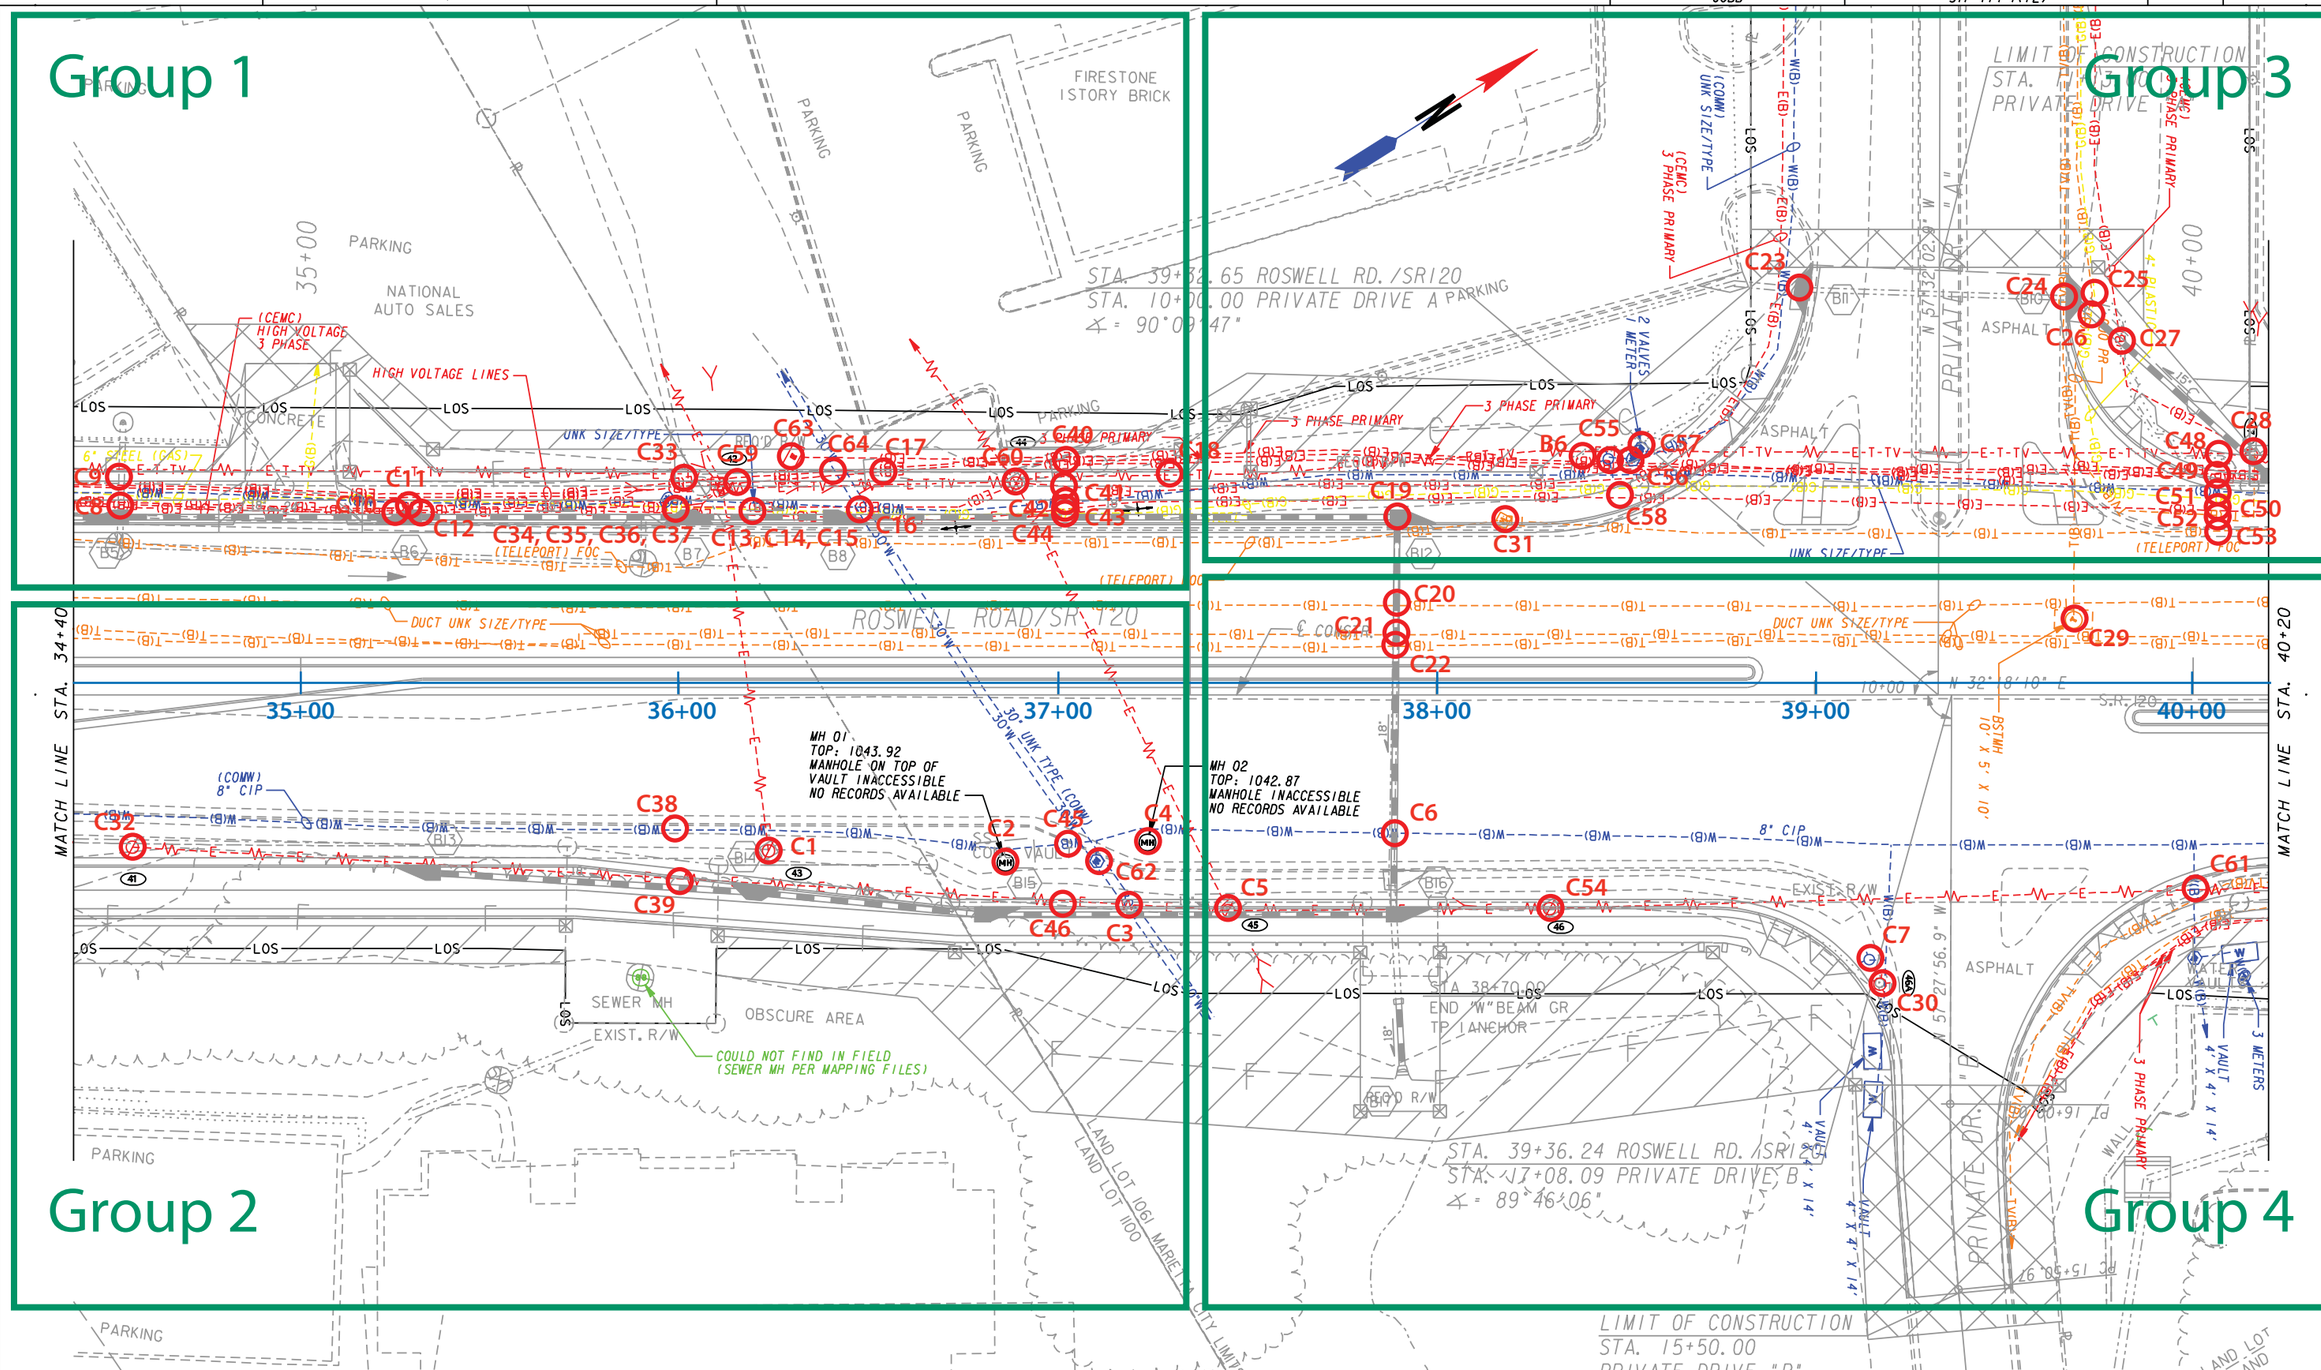

PROPERTY AND EXISTING R/W LINE	
REQUIRED R/W LINE	
CONSTRUCTION LIMITS	—C— —F—
EASEMENT FOR CONSTR & MAINTENANCE OF SLOPES	
EASEMENT FOR CONSTR OF SLOPES	
EASEMENT FOR CONSTR OF DRIVES	

BEGIN LIMIT OF ACCESS	BLA
END LIMIT OF ACCESS	ELA
LIMIT OF ACCESS	
R/W AND LIMIT OF ACCESS	
EXISTING R/W LINE	

SCALE IN FEET
0 20 40 80

REVISION DATES

STATE OF GEORGIA
DEPARTMENT OF TRANSPORTATION
OFFICE: UTILITIES
UTILITY PLANS

SR 120/ROSWELL RD. WIDENING
STA. 34+40 - STA. 40+20

DRAWING No. 24-05